NOTES

1. SEE ENDRD PLAN #17950 AND #17951 FOR SITE PROPERTY LINE AND EASEMENTS.

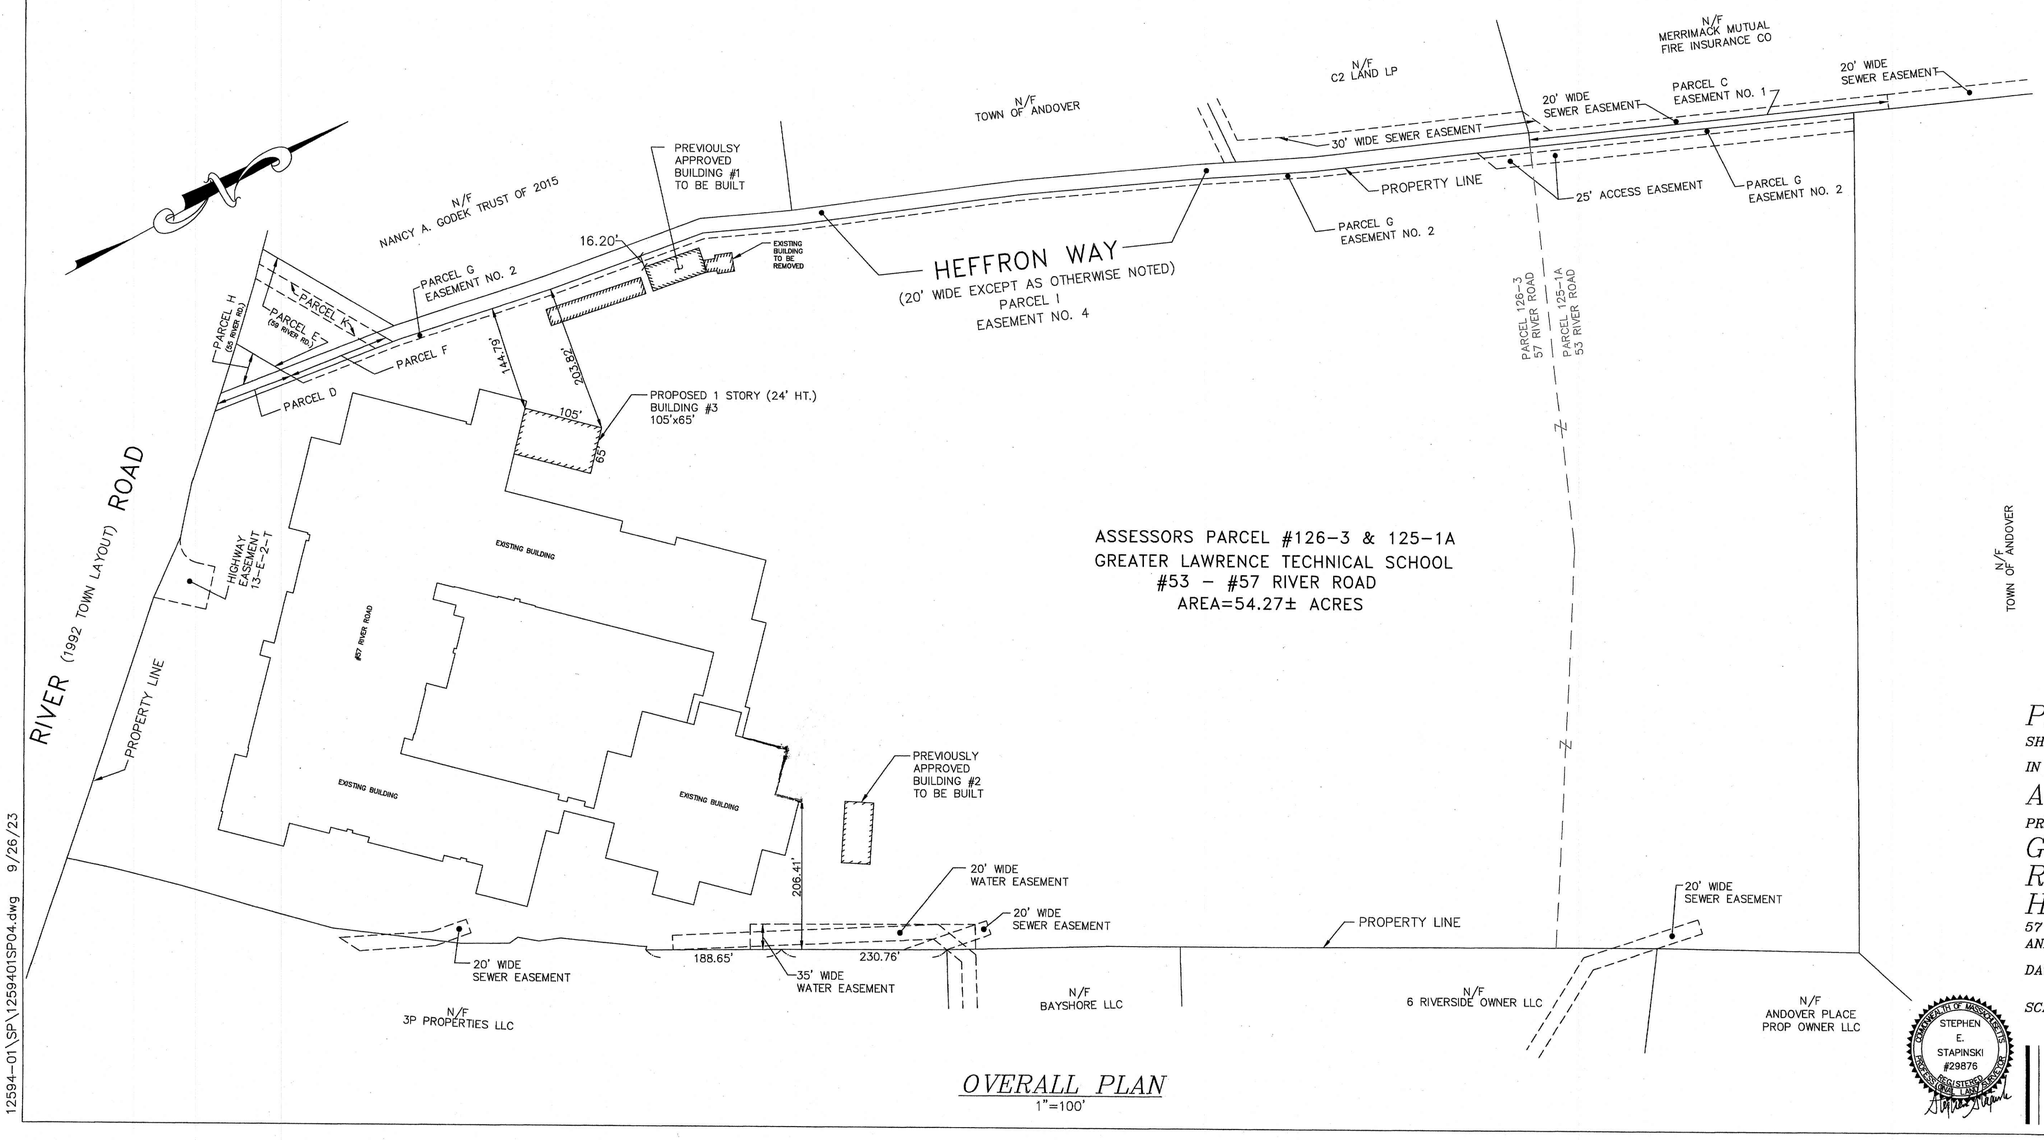

OVERALL PLAN
1"=100'

PLAN OF LAND

SHOWING PROPOSED NEW BUILDING CONSTRUCTION

IN

ANDOVER, MASSACHUSETTS

PREPARED FOR

GREATER LAWRENCE REGIONAL TECHNICAL HIGH SCHOOL

57 RIVER ROAD
ANDOVER, MASSACHUSETTS 01810

DATE: SEPTEMBER 25, 2023

SCALE: 1"=100'

0' 50' 100' 200' 300'

COMMONWEALTH OF MASSACHUSETTS
STEPHEN E. STAPINSKI #29876
PROFESSIONAL LAND SURVEYOR

MERRIMACK ENGINEERING SERVICES
66 PARK STREET
ANDOVER, MASSACHUSETTS 01810
PHONE: (978) 475-3555 FAX: (978) 475-1448
EMAIL: MERRENG@AOL.COM

12594-01\SP\1259401SP04.dwg 9/26/23