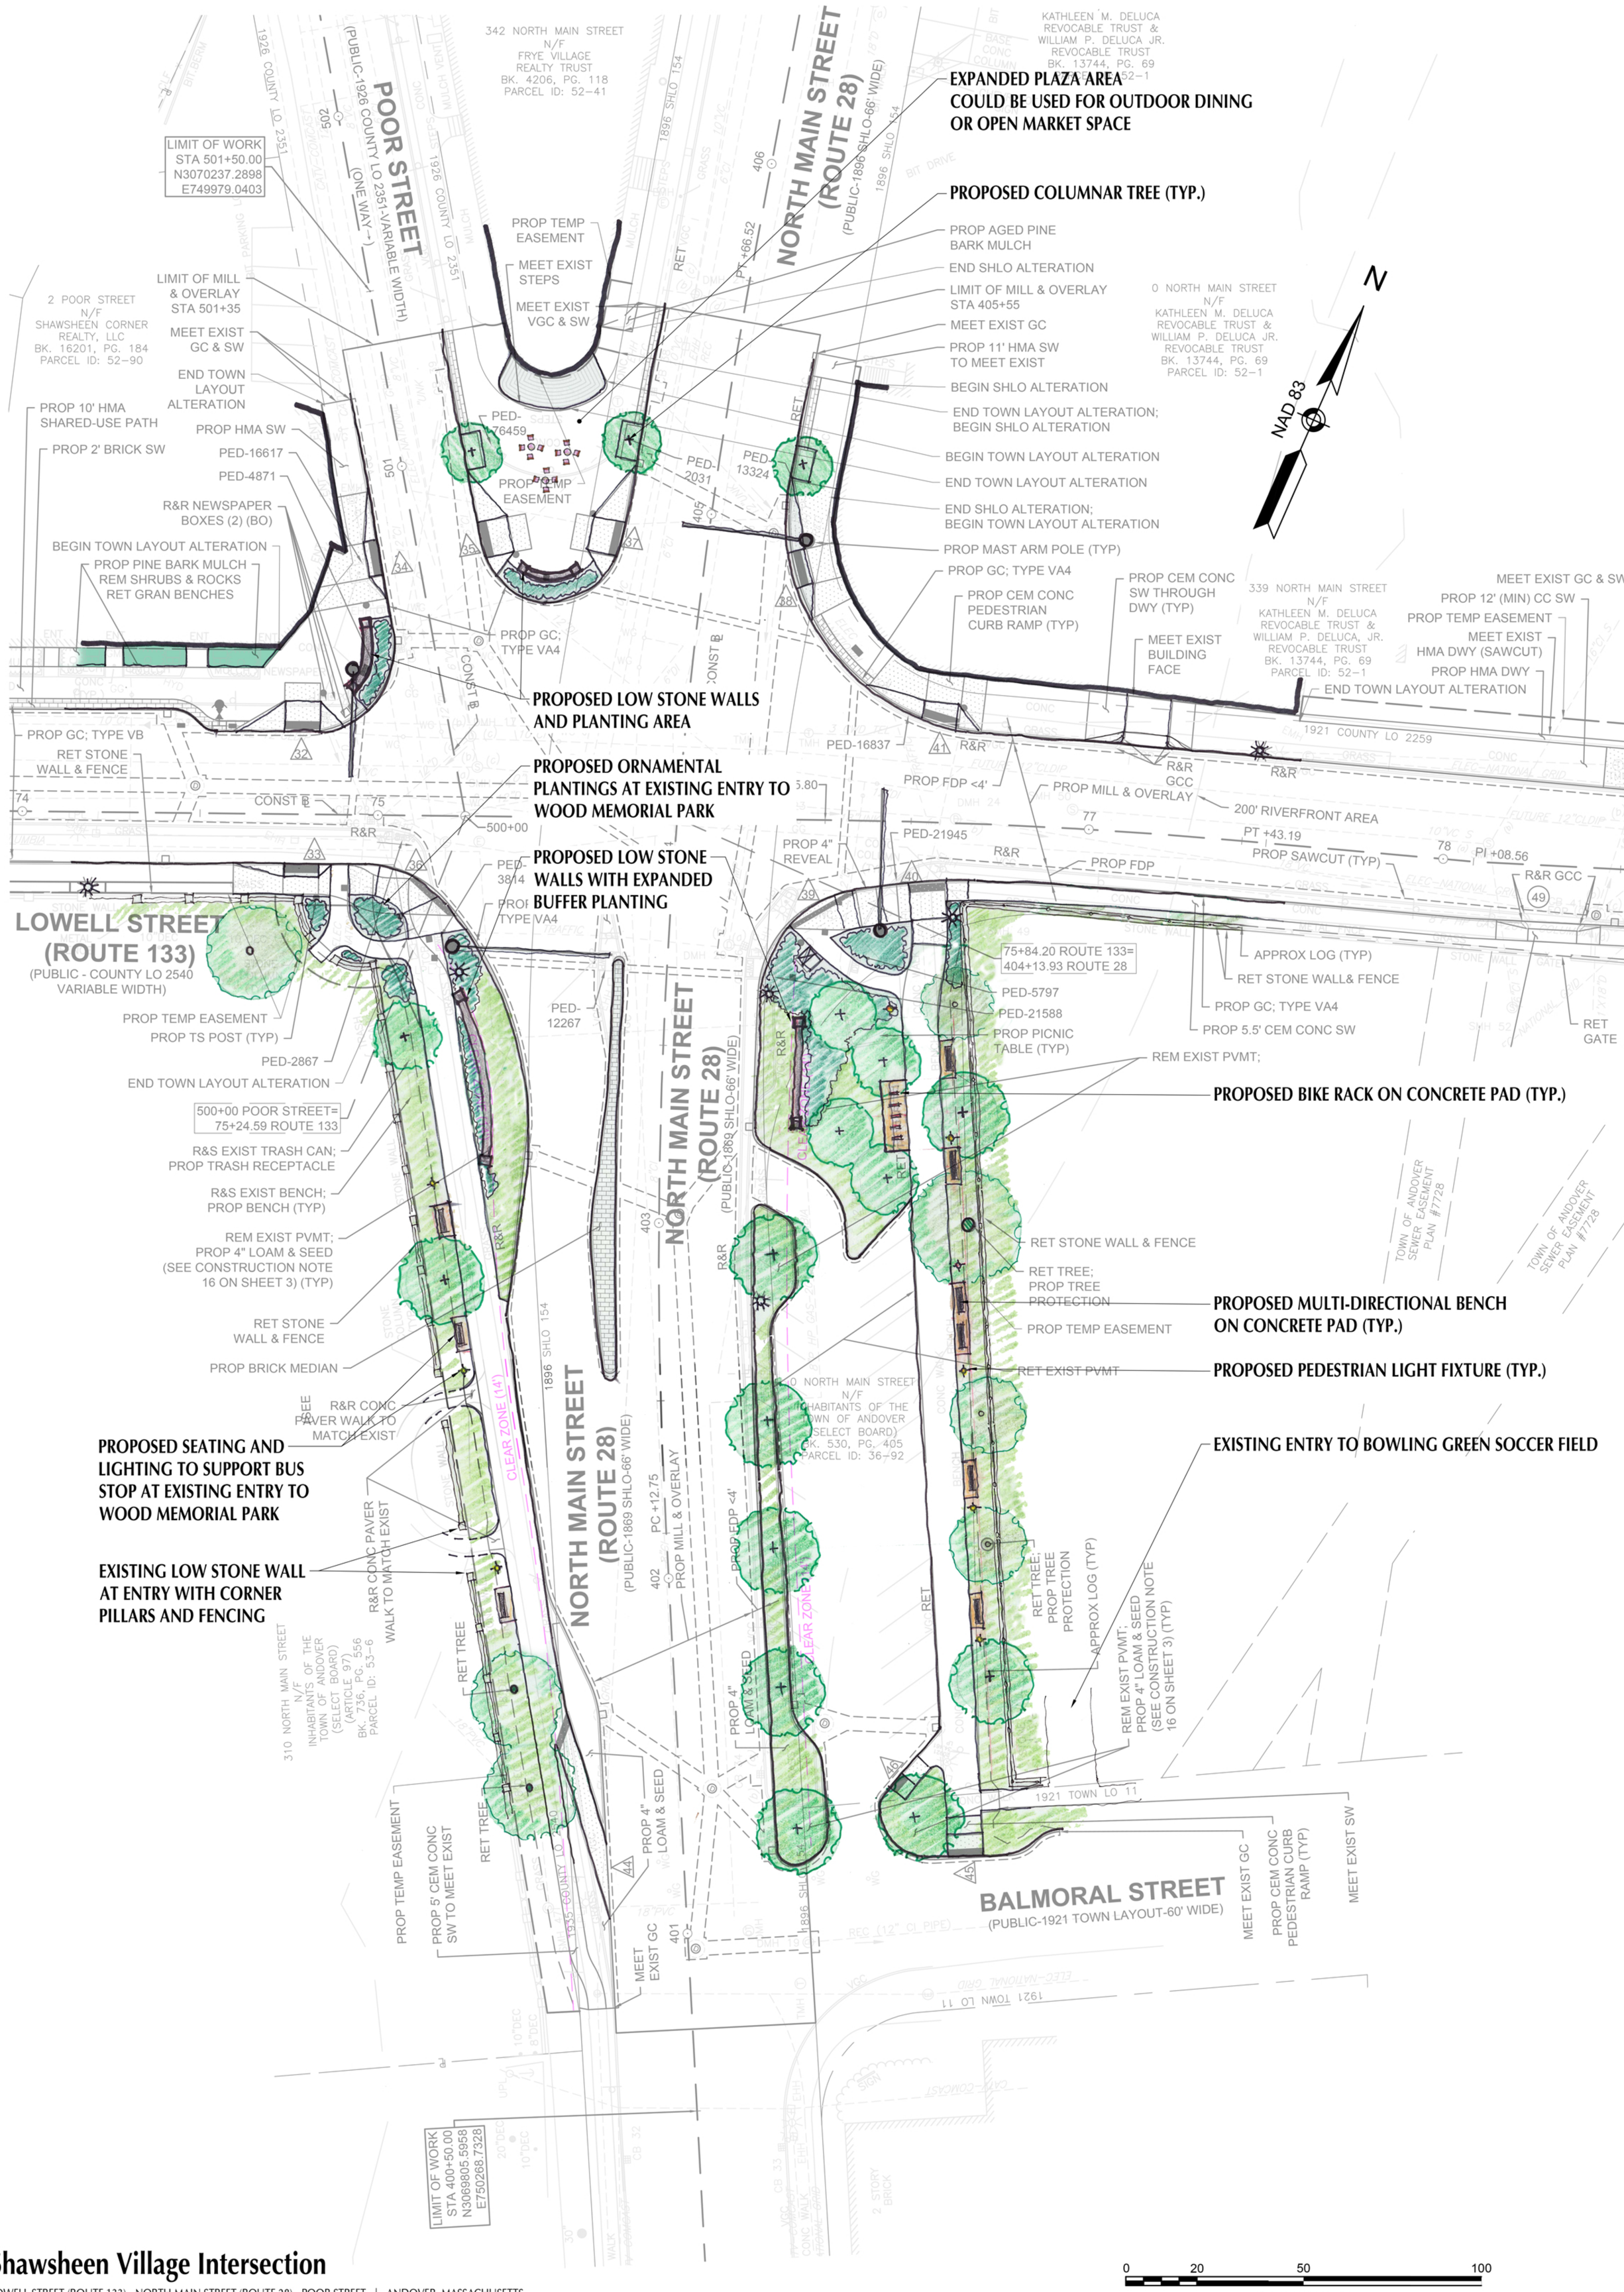

Shawsheen Village Intersection

LOWELL STREET (ROUTE 133) - NORTH MAIN STREET (ROUTE 28) - POOR STREET | ANDOVER, MASSACHUSETTS

SCALE: 1" = 20'
SHADLEY ASSOCIATES, P.C.
NOVEMBER 8, 2025

0 20 50 100
SCALE: 1" = 20'